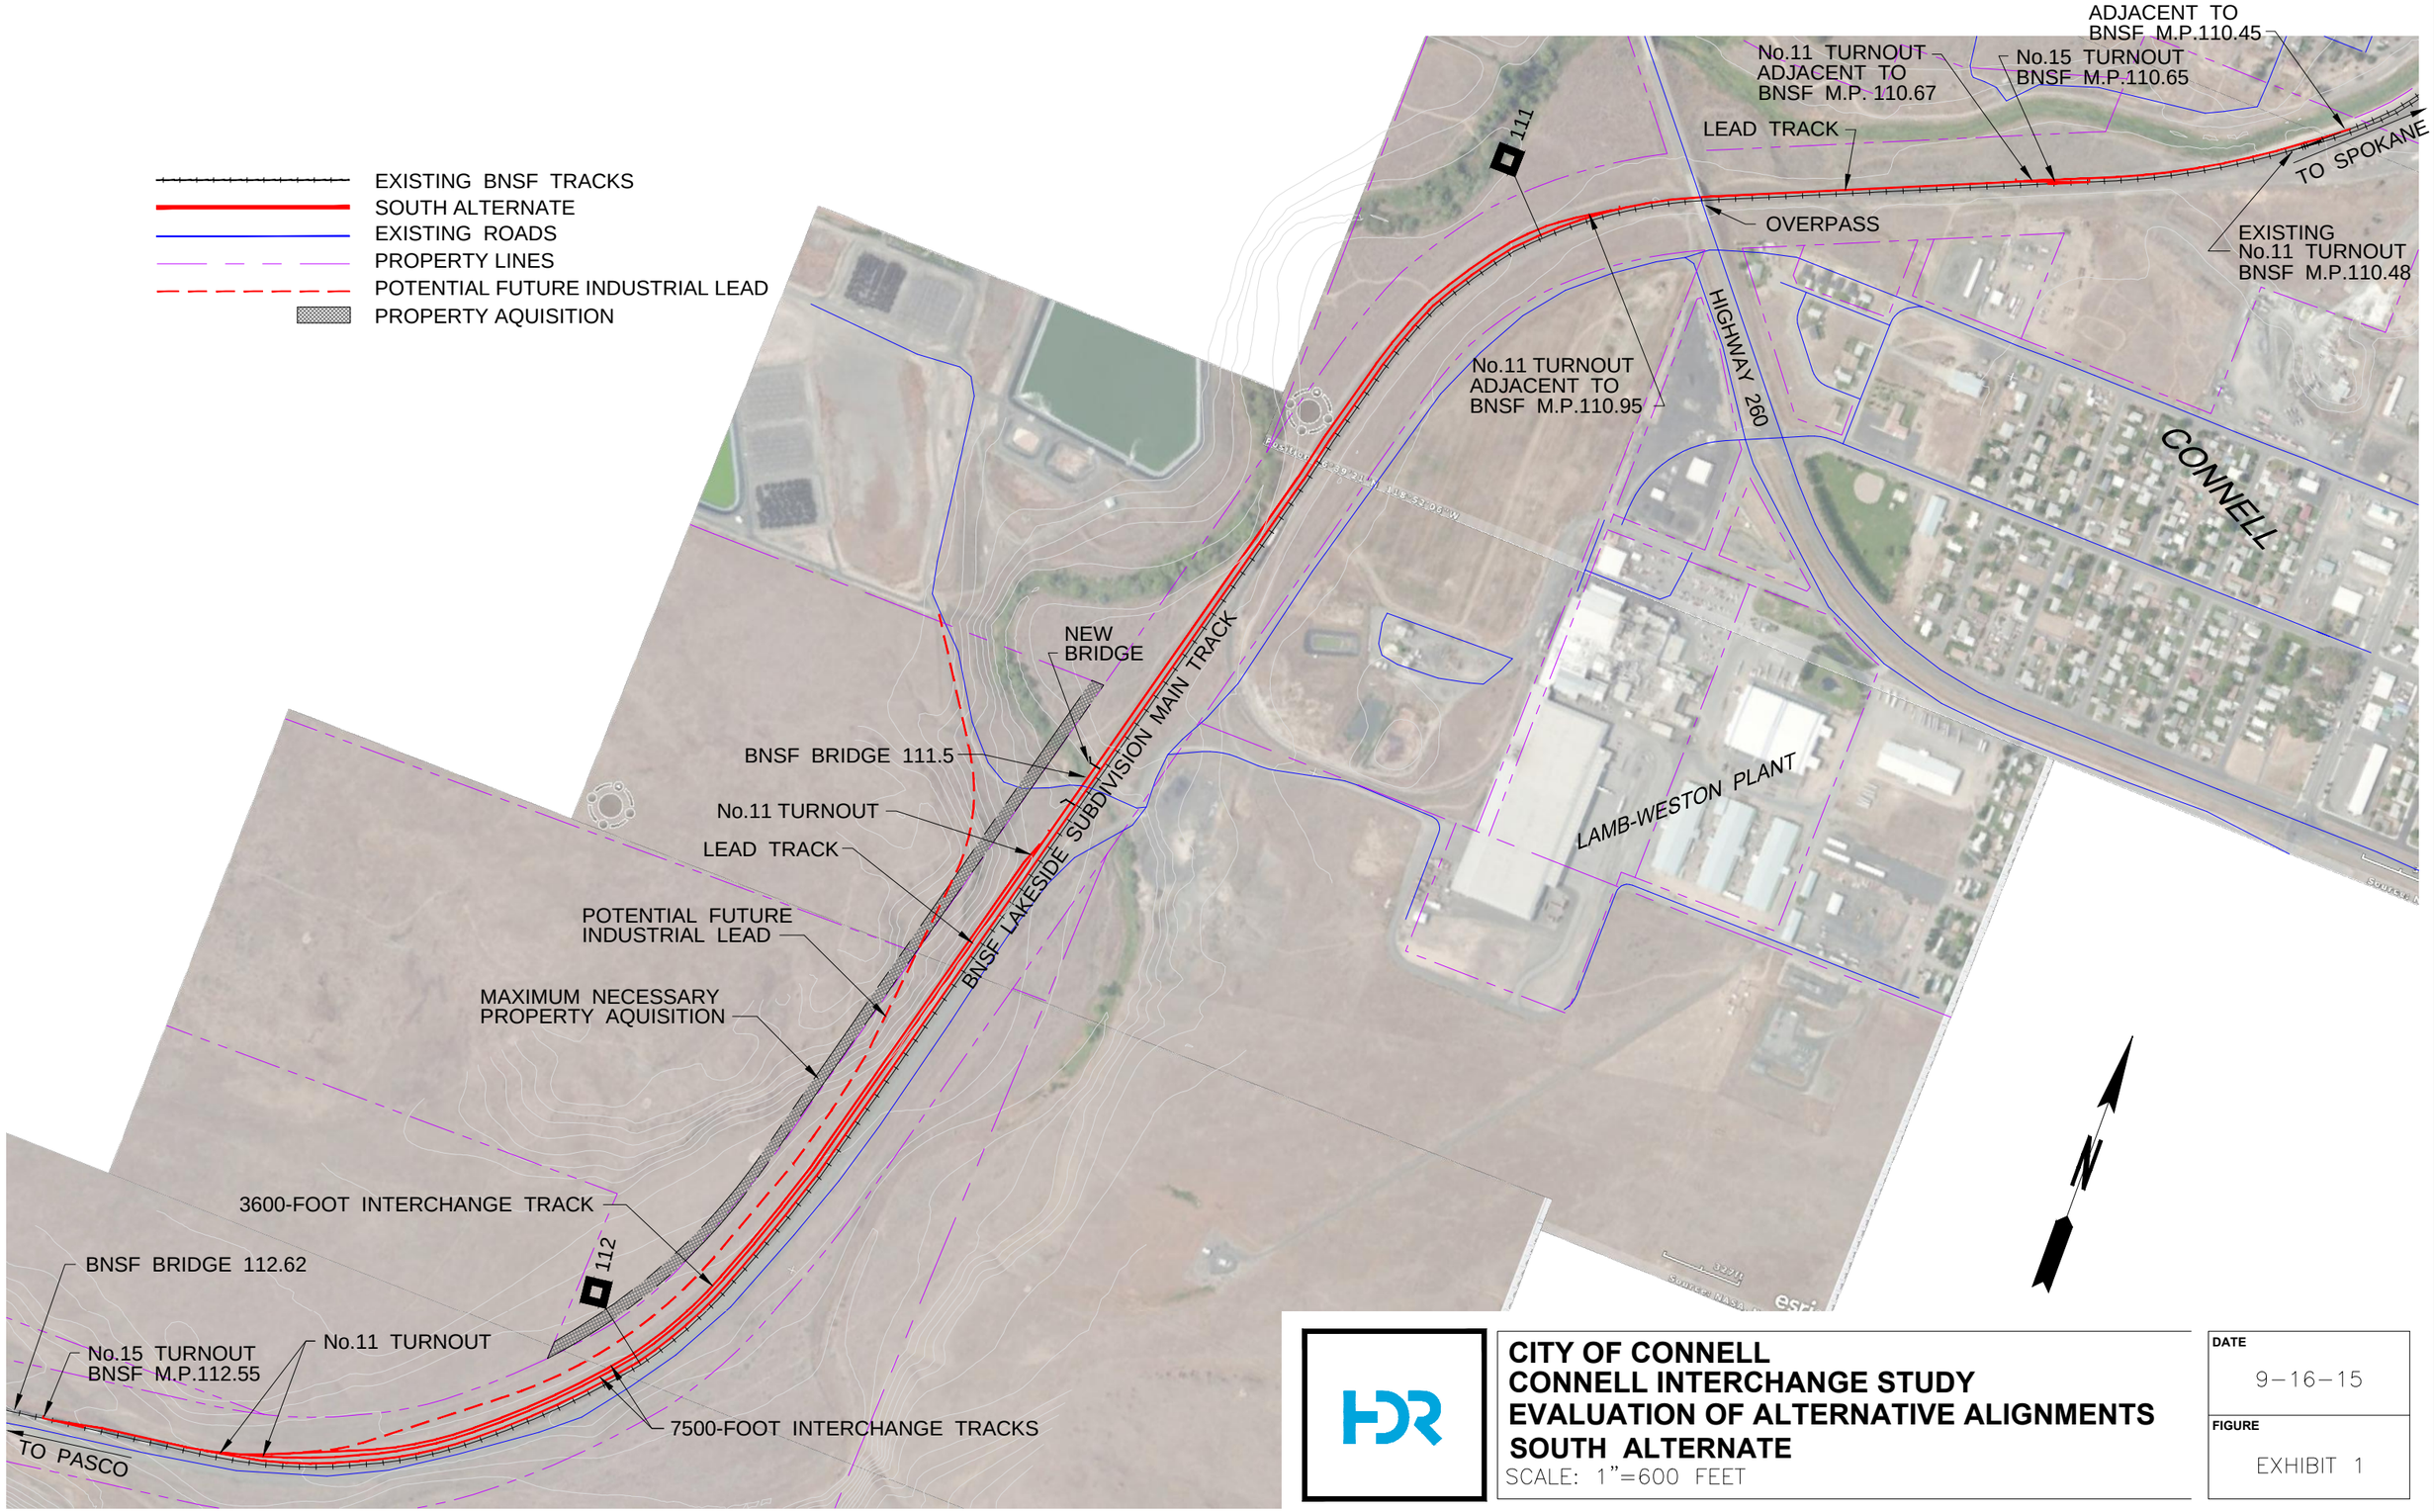

CITY OF CONNELL
CONNELL INTERCHANGE STUDY
EVALUATION OF ALTERNATIVE ALIGNMENTS
SOUTH ALTERNATE
SCALE: 1"=600 FEET

DATE	
9-16-15	
FIGURE	
EXHIBIT 1	